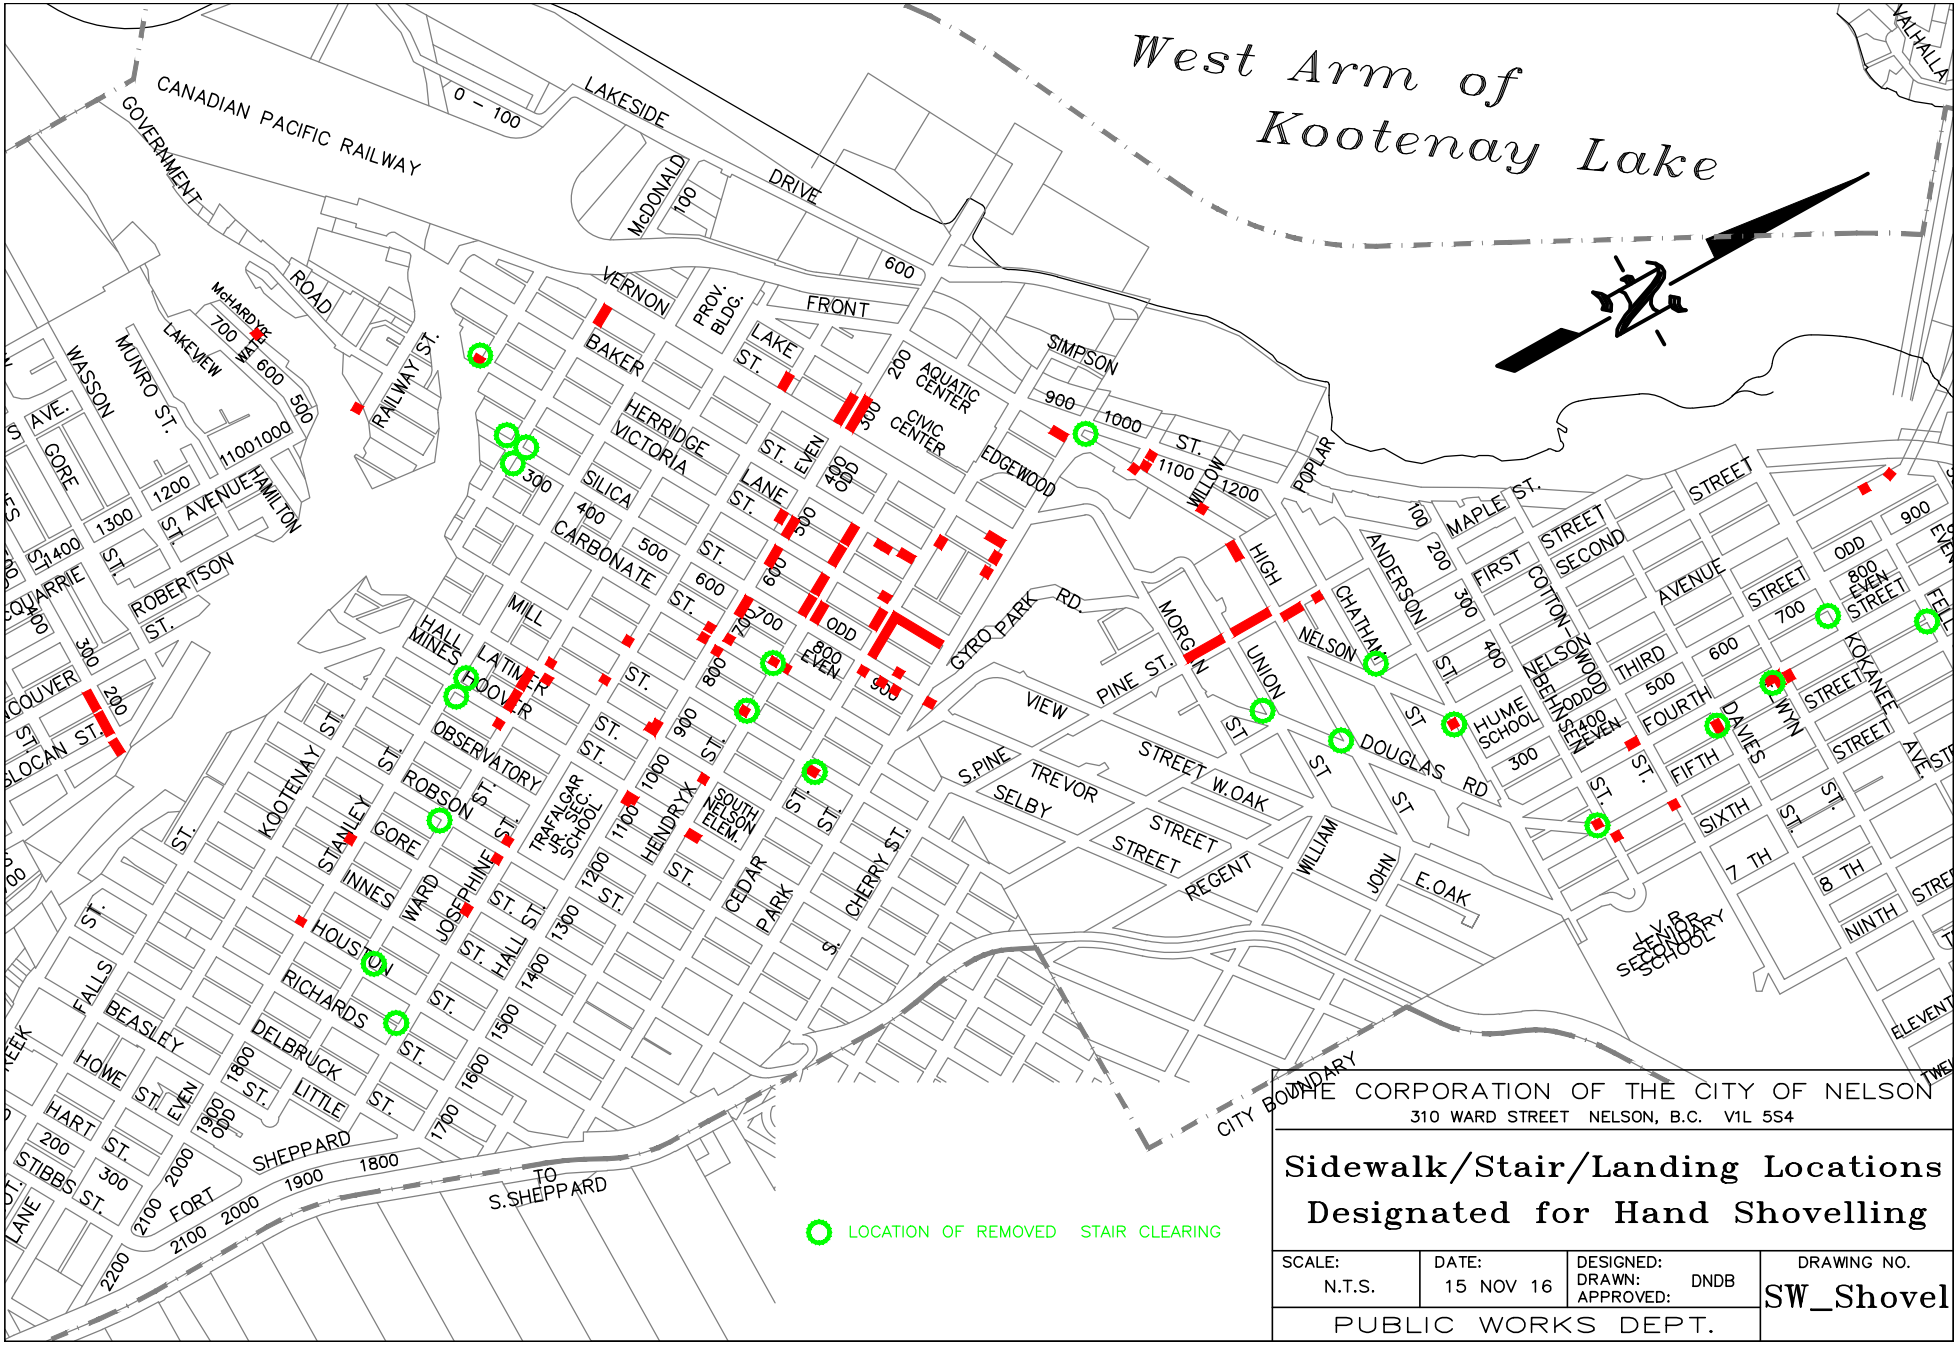

THE CORPORATION OF THE CITY OF NELSON
310 WARD STREET NELSON, B.C. V1L 5S4

Sidewalk/Stair/Landing Locations Designated for Hand Shovelling

SCALE:	DATE:	DESIGNED:	DRAWING NO.
N.T.S.	15 NOV 16	DRAWN: DNDB APPROVED:	SW_Shovel

PUBLIC WORKS DEPT.